

Construction Details of Cannary Building Courtyard

Course: LAN 673-Landscape Architecture Methods and Materials

Semester: Spring 2016

Instructor: Caren Yglesias



1



2



3



4




5



13



12

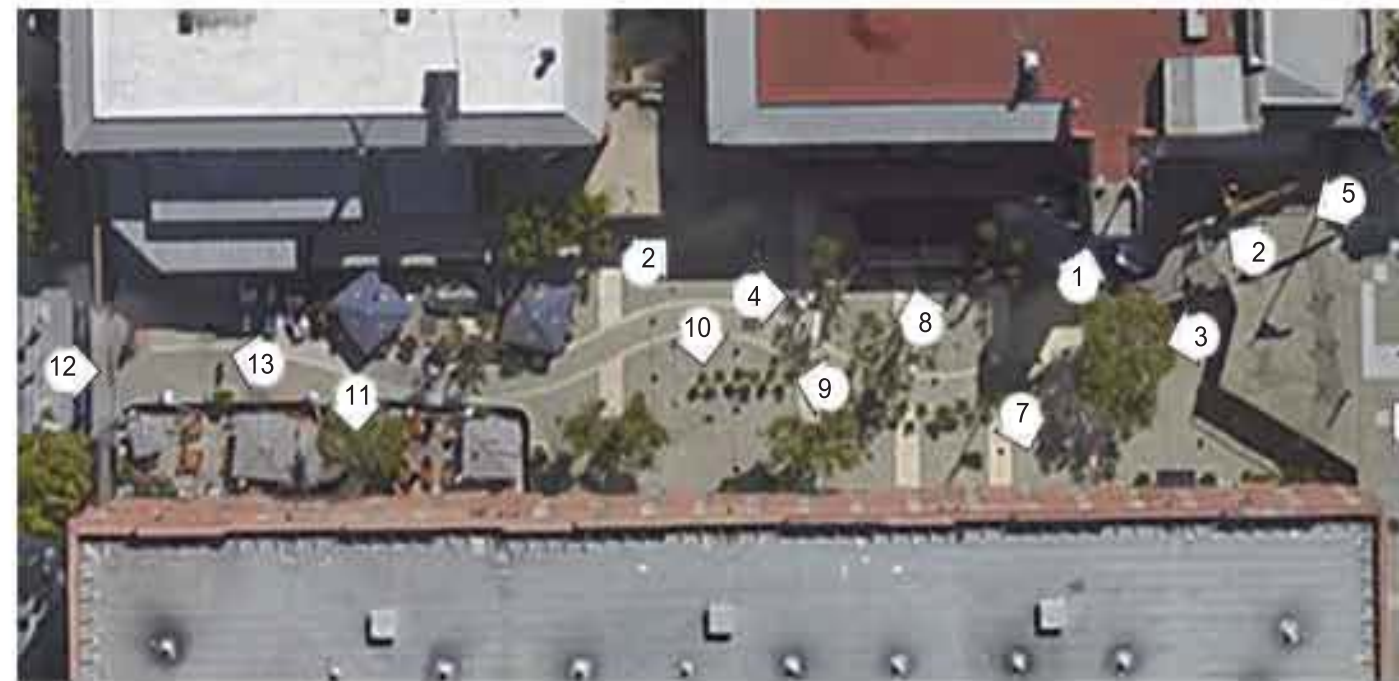

N

0 40ft



6



11



10



9



8



7



Cannary Building
Courtyard

1906,renovated Esherick, Homsey
, Dodge&Davis, 1968

LAN673: Landscape
Architecture Methods
and Materials

Academy of Art
University

REV.	COMMENT	DATE

DATE: 02/17/2016
NAME: Rong (Ivy) Sui
STUDENT ID: 04343704
INSTRUCTOR: Caren Yglesias
DRAWING TITLE:
Case Study Analysis


SHEET NO. 2



Cannery Building
Courtyard
1906, renovated Esherick,
Homesey,Dodge &Davis,1968

LAN673: Landscape
Architecture Methods
and Materials

Academy of Art
University

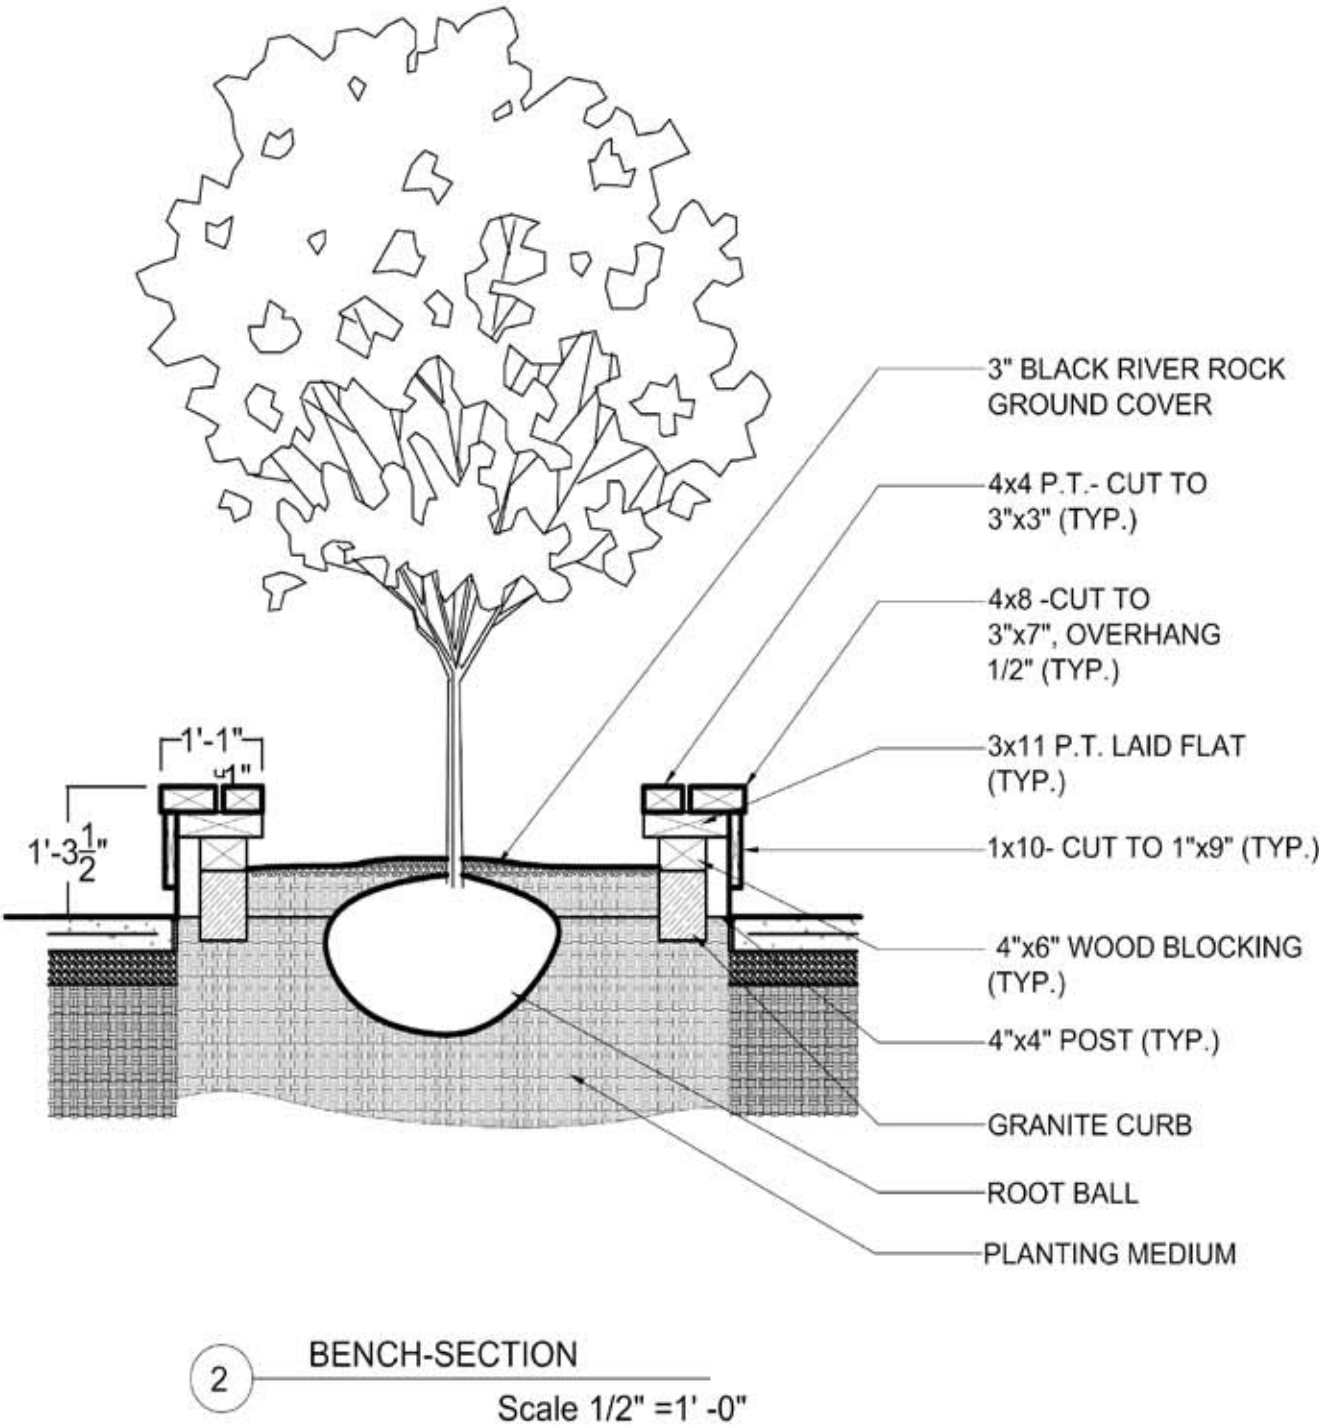

REV.	COMMENT	DATE

DATE: 02/05/2016
NAME: Rong (Ivy) Sui
STUDENT ID: 04343704
INSTRUCTOR: Caren Yglesias

WOOD PLANTER
SHEET NO.



Cannery Building
Courtyard

1906, renovated Esherick,
Homesey,Dodge &Davis,1968


LAN673: Landscape
Architecture Methods
and Materials


Academy of Art
University

REV.	COMMENT	DATE

DATE: 02/05/2016
NAME: Rong (Ivy) Sui
STUDENT ID: 04343704
INSTRUCTOR: Caren Yglesias

WOOD PLANTER
SHEET NO. 1

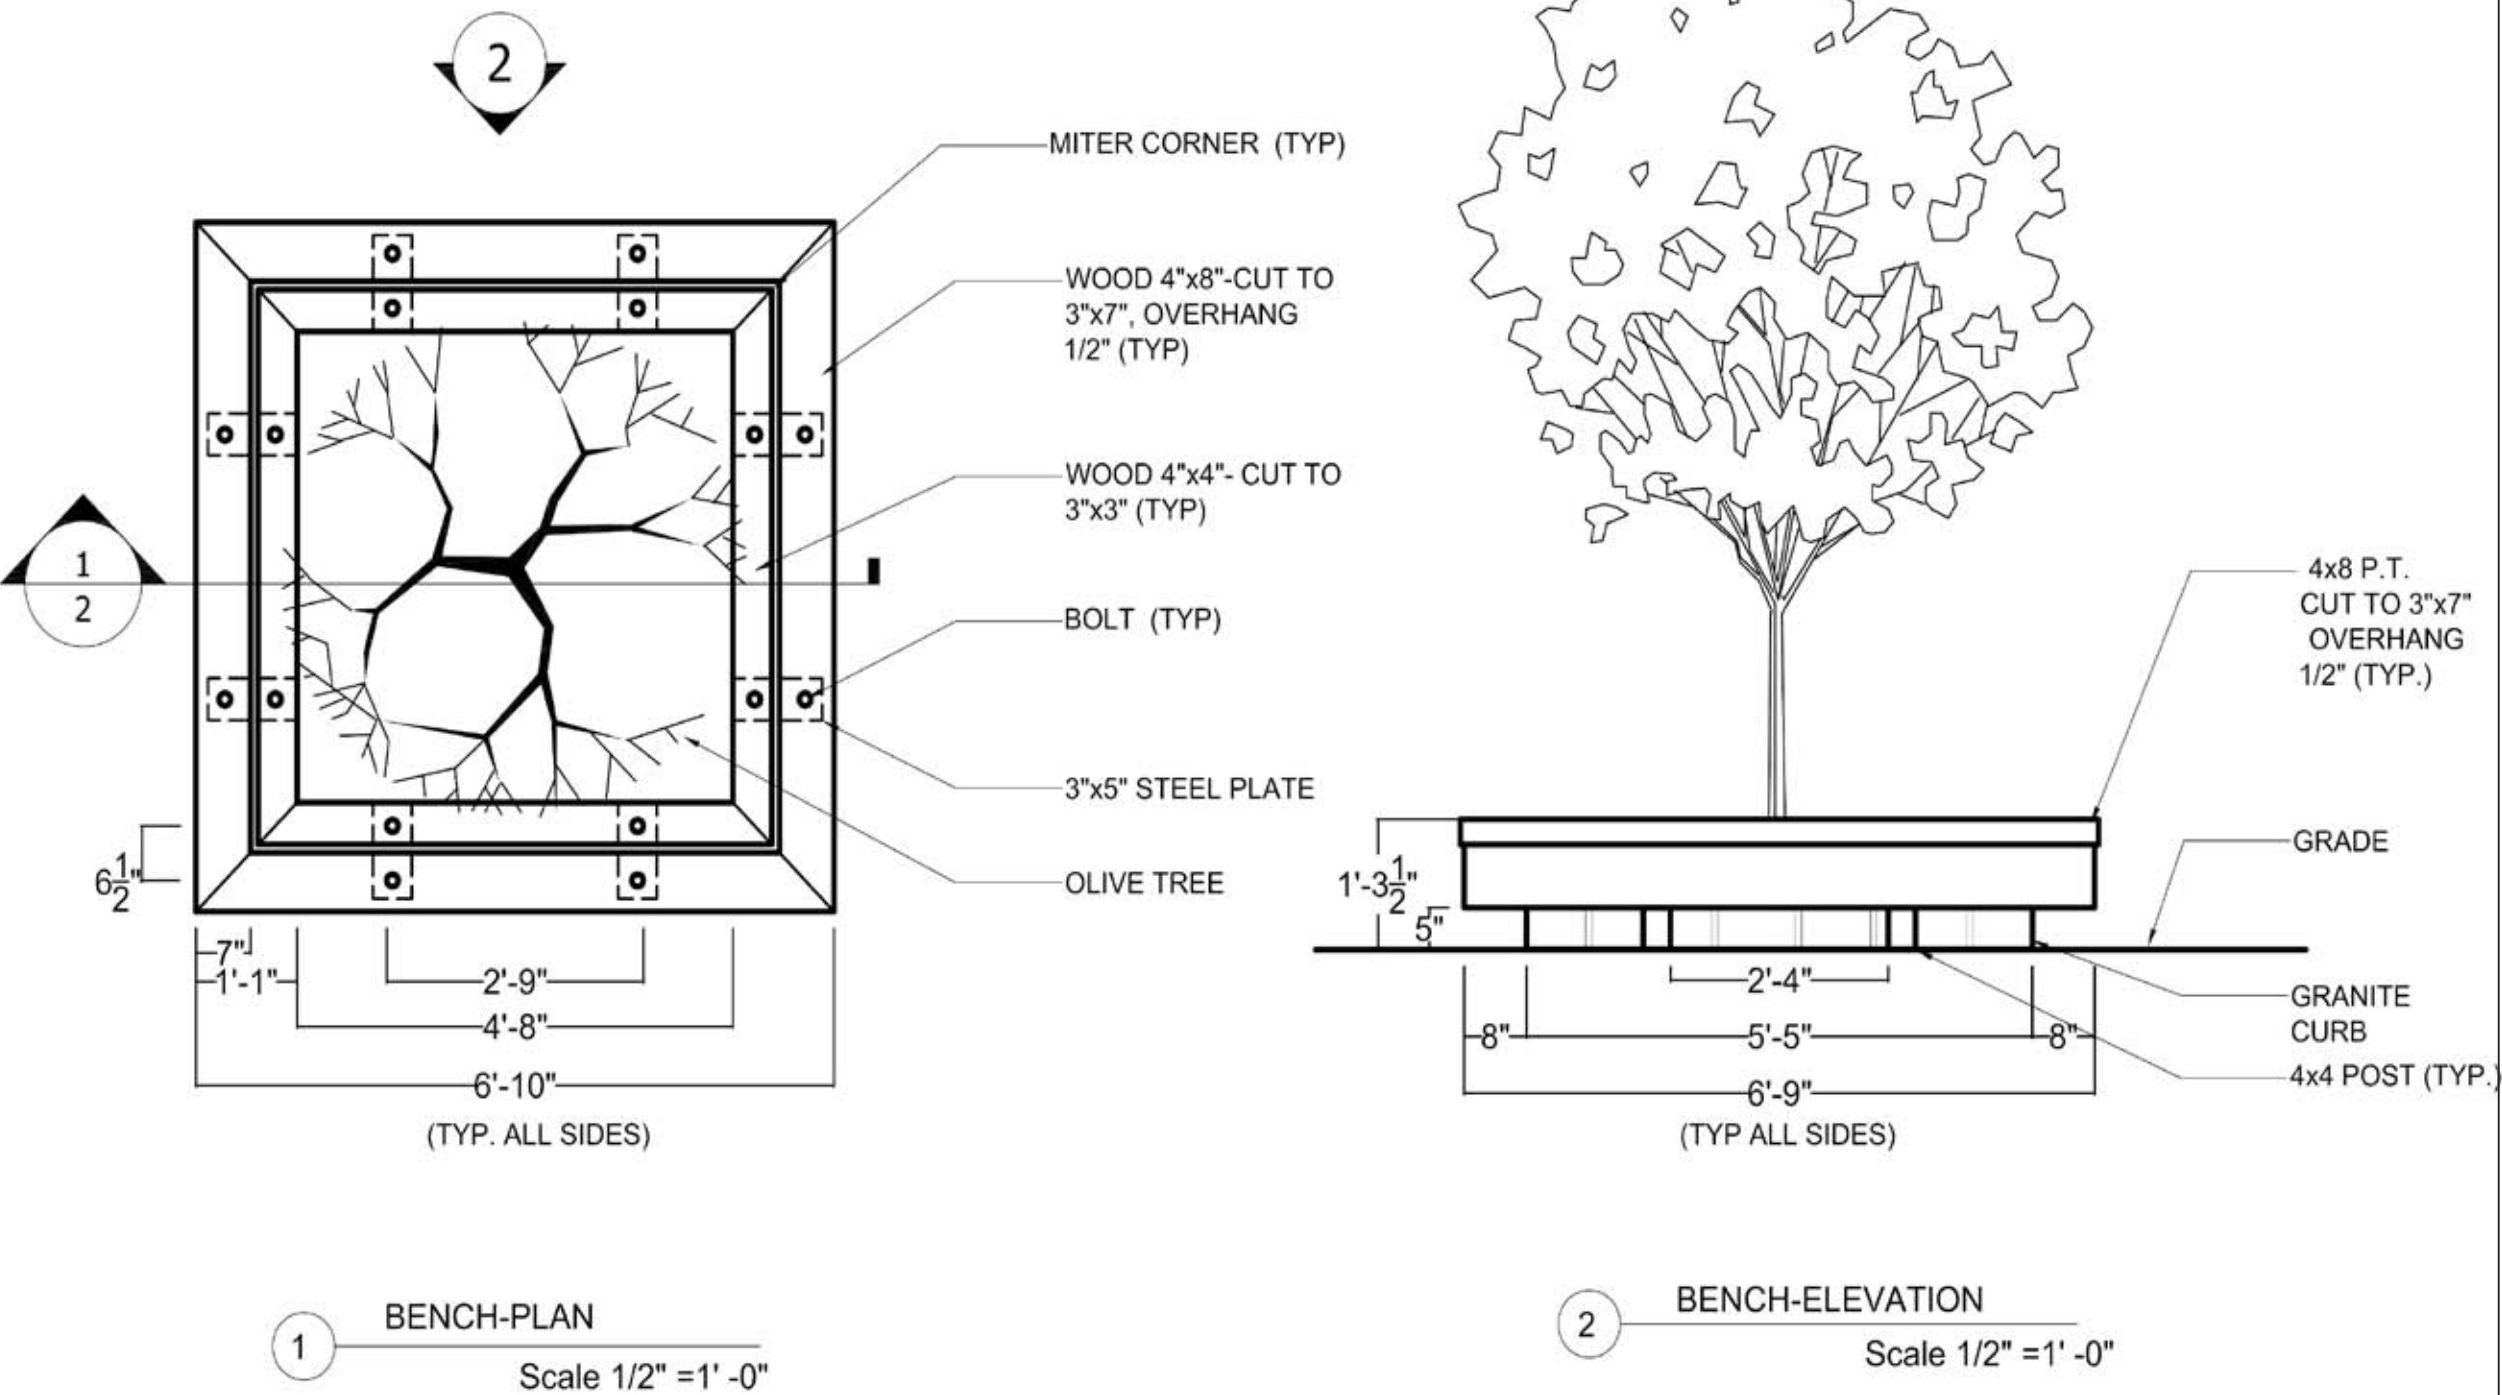

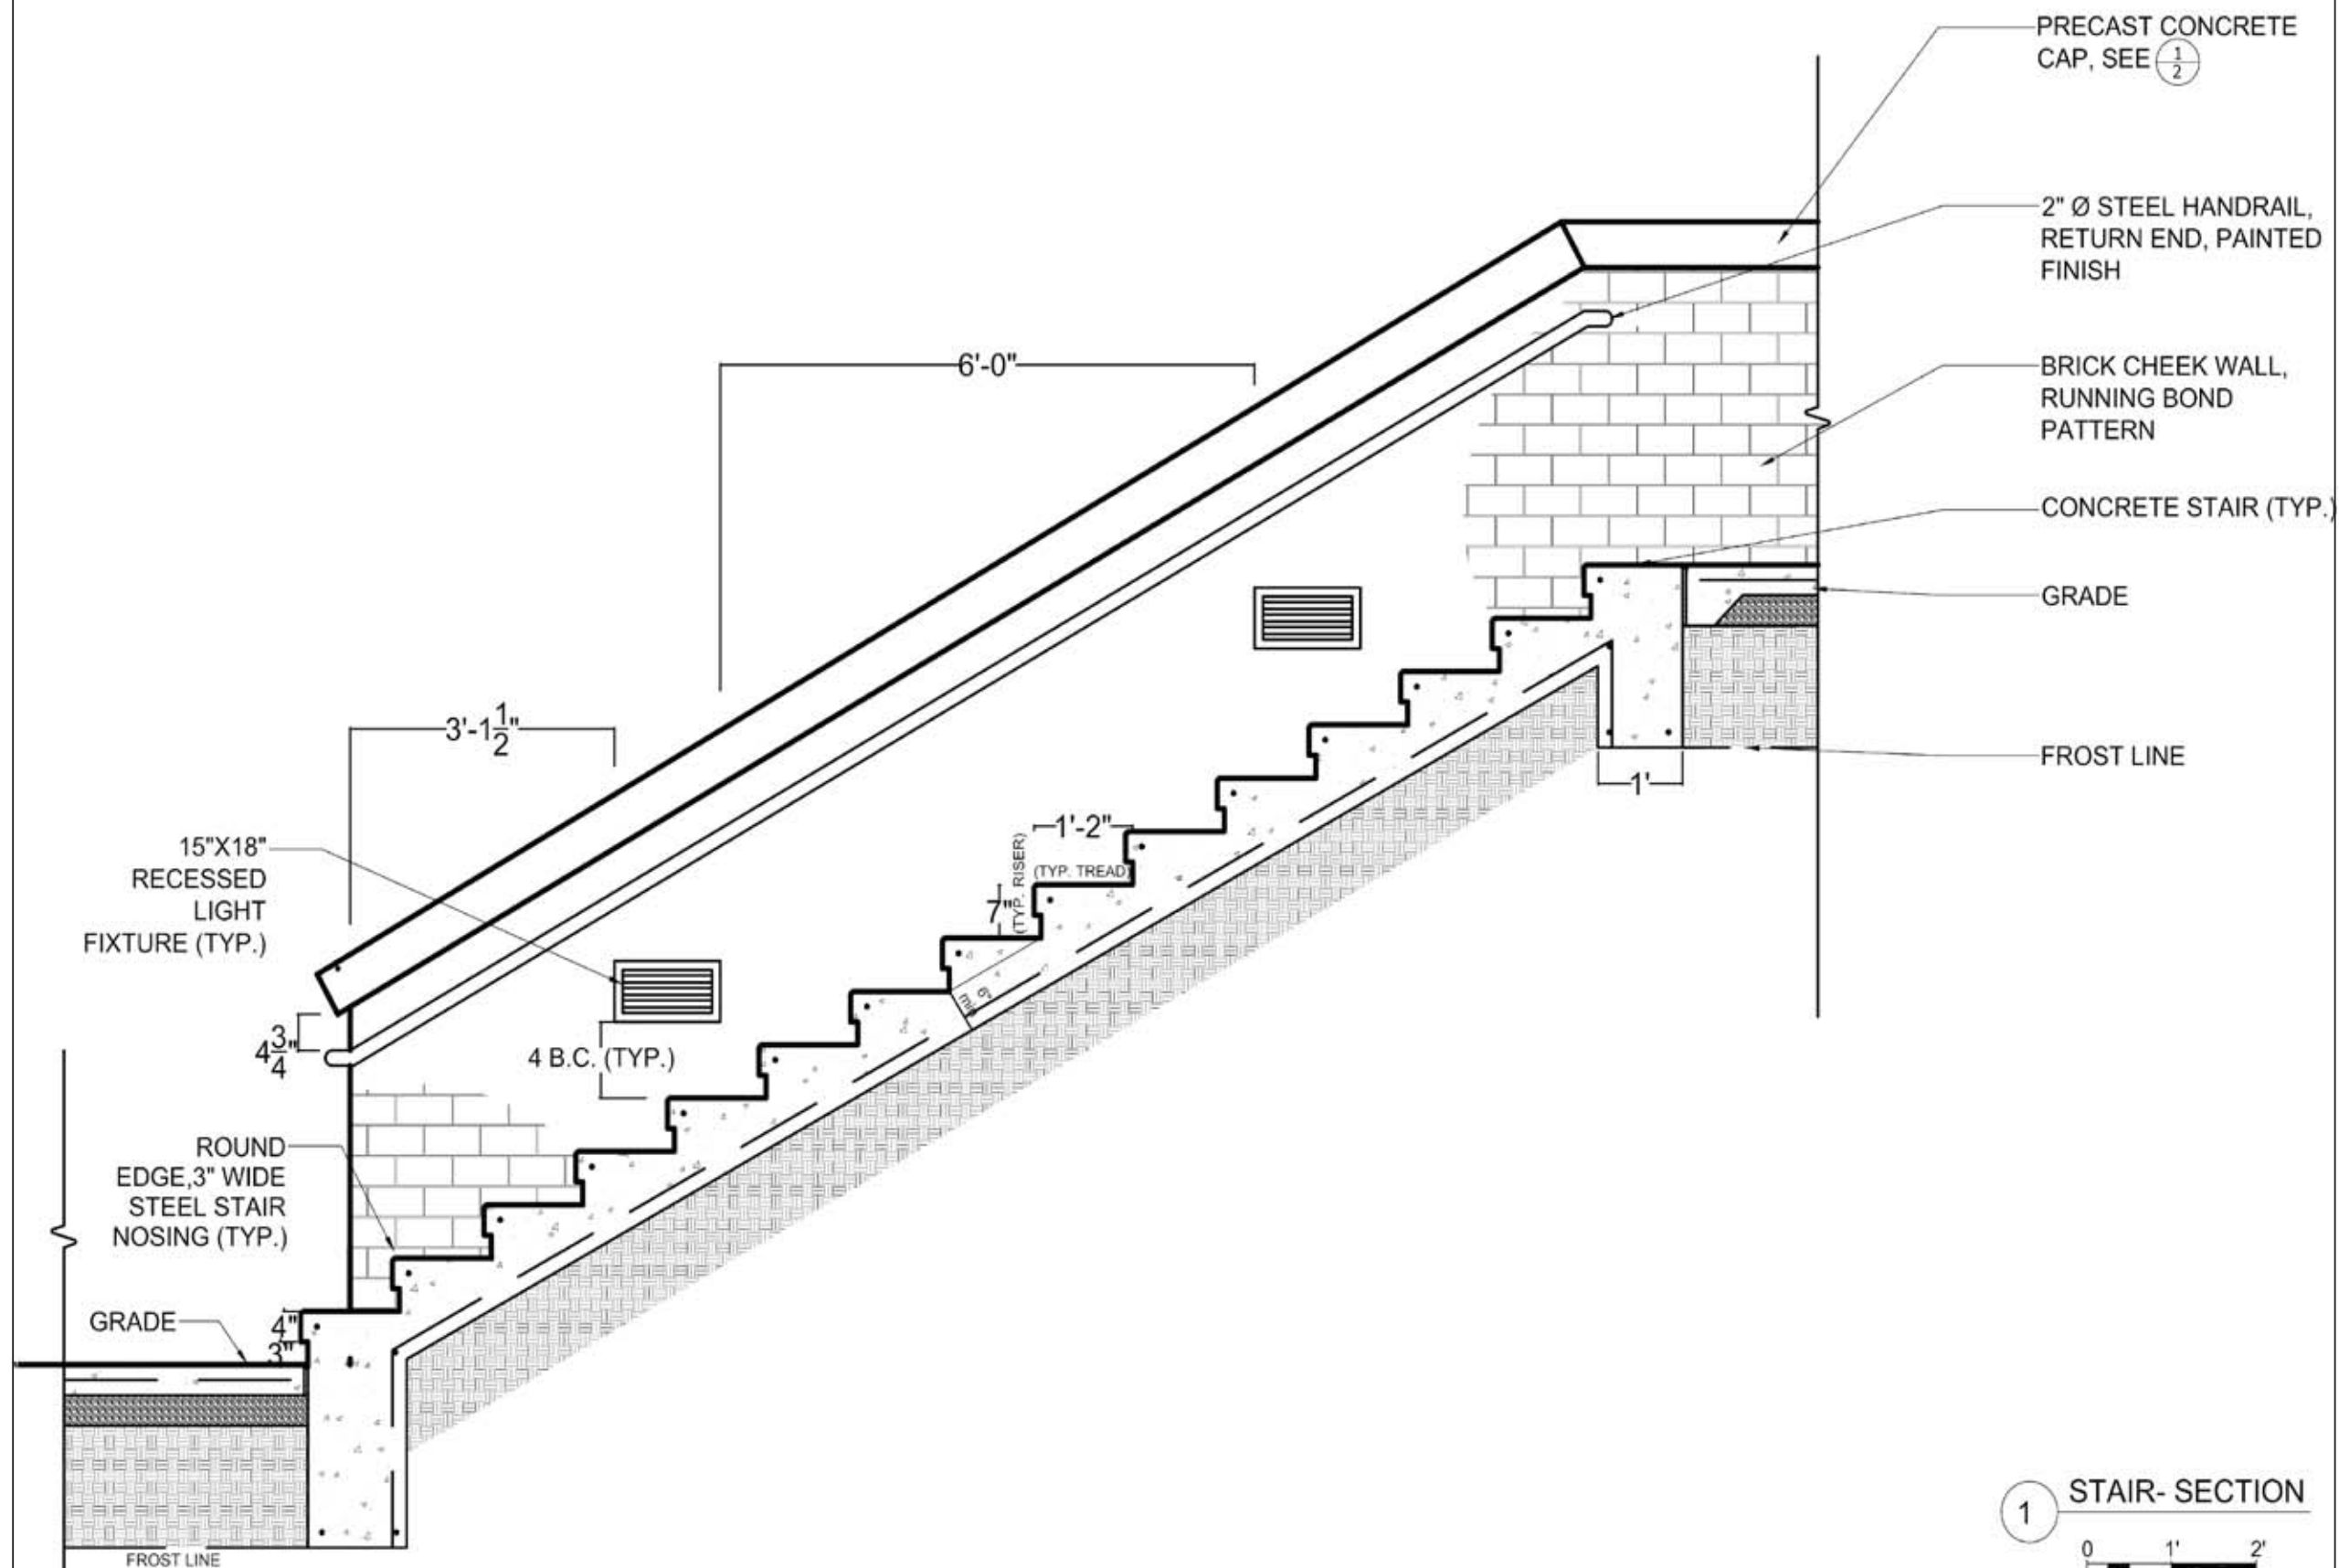

1 STAIR- SECTION
 0 1' 2'
 Scale 1/2" = 1' -0"




Cannery Building Courtyard
 1906, renovated Esherick, Homesey, Dodge & Davis, 1968
 LAN673: Landscape Architecture Methods and Materials
 Academy of Art University

REV.	COMMENT	DATE

DATE: 02/05/2016
 NAME: Rong (Ivy) Sui
 STUDENT ID: 04343704
 INSTRUCTOR: Caren Yglesias

CONCRETE STAIRS
 SHEET NO.

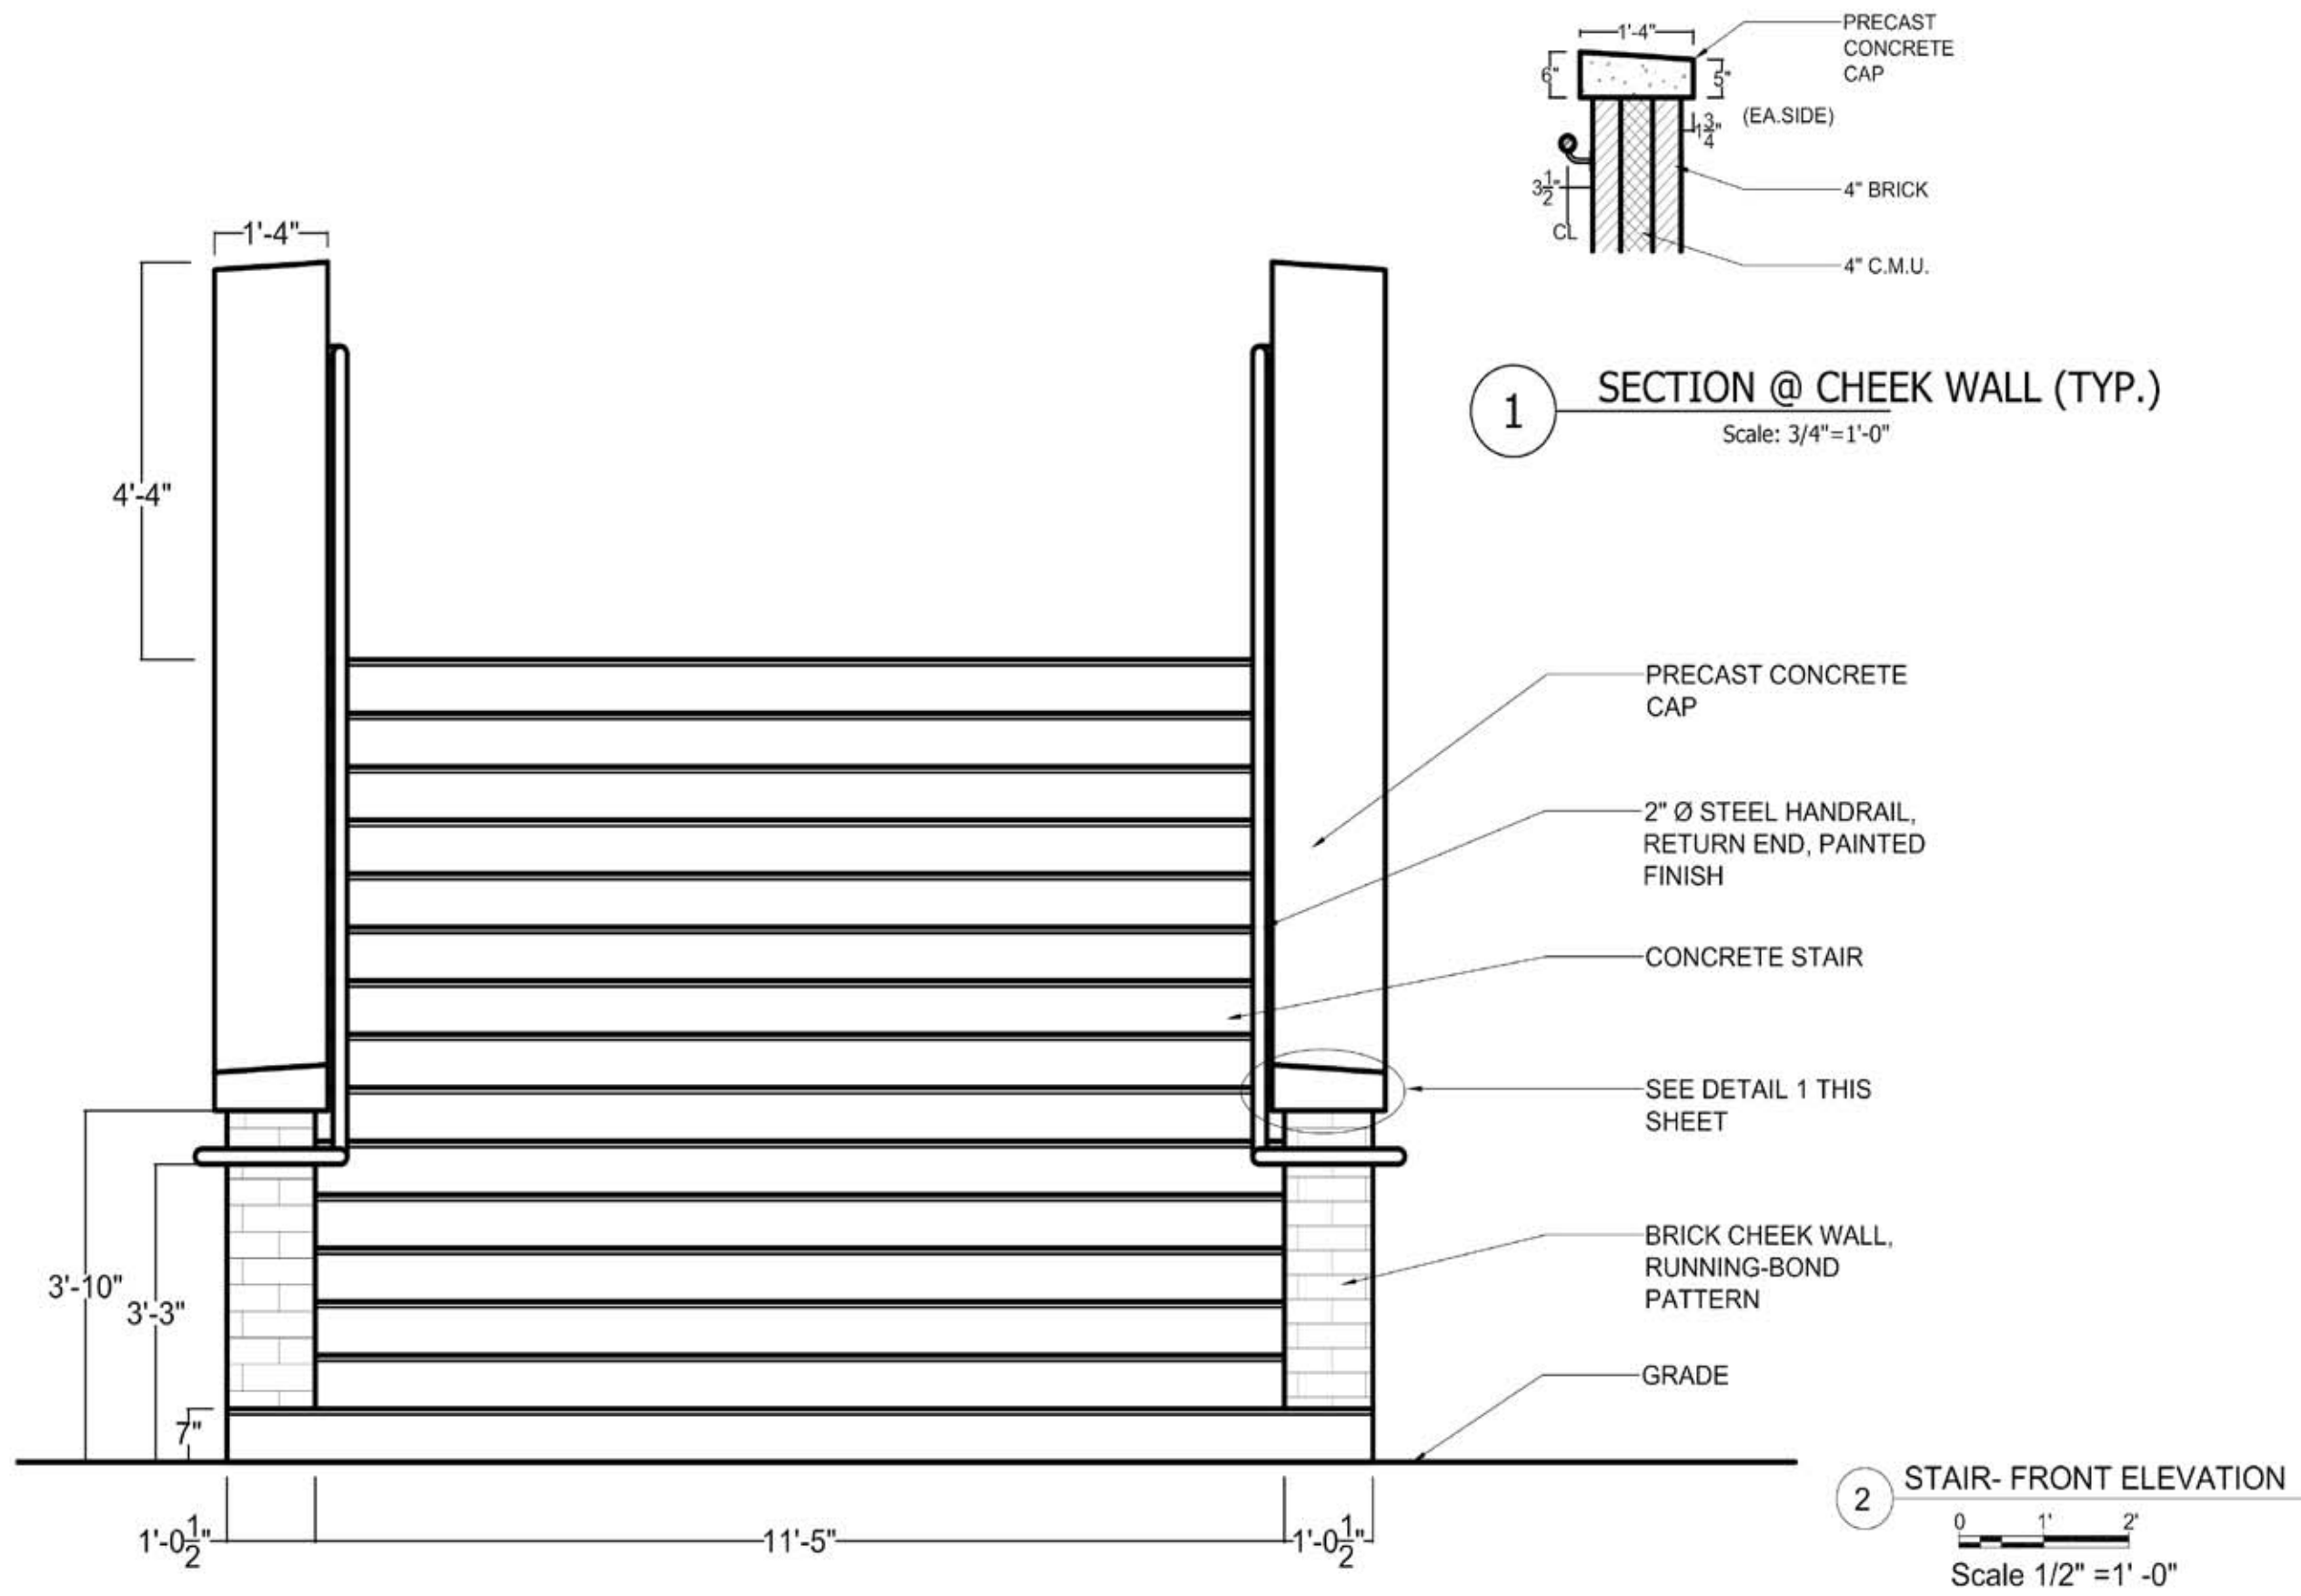

Cannery Building Courtyard
 1906, renovated Esherick, Homesey, Dodge & Davis, 1968


LAN673: Landscape Architecture Methods and Materials

Academy of Art University

REV.	COMMENT	DATE

DATE: 02/05/2016
 NAME: Rong (Ivy) Sui
 STUDENT ID: 04343704
 INSTRUCTOR: Caren Yglesias

CONCRETE STAIRS
 SHEET NO.

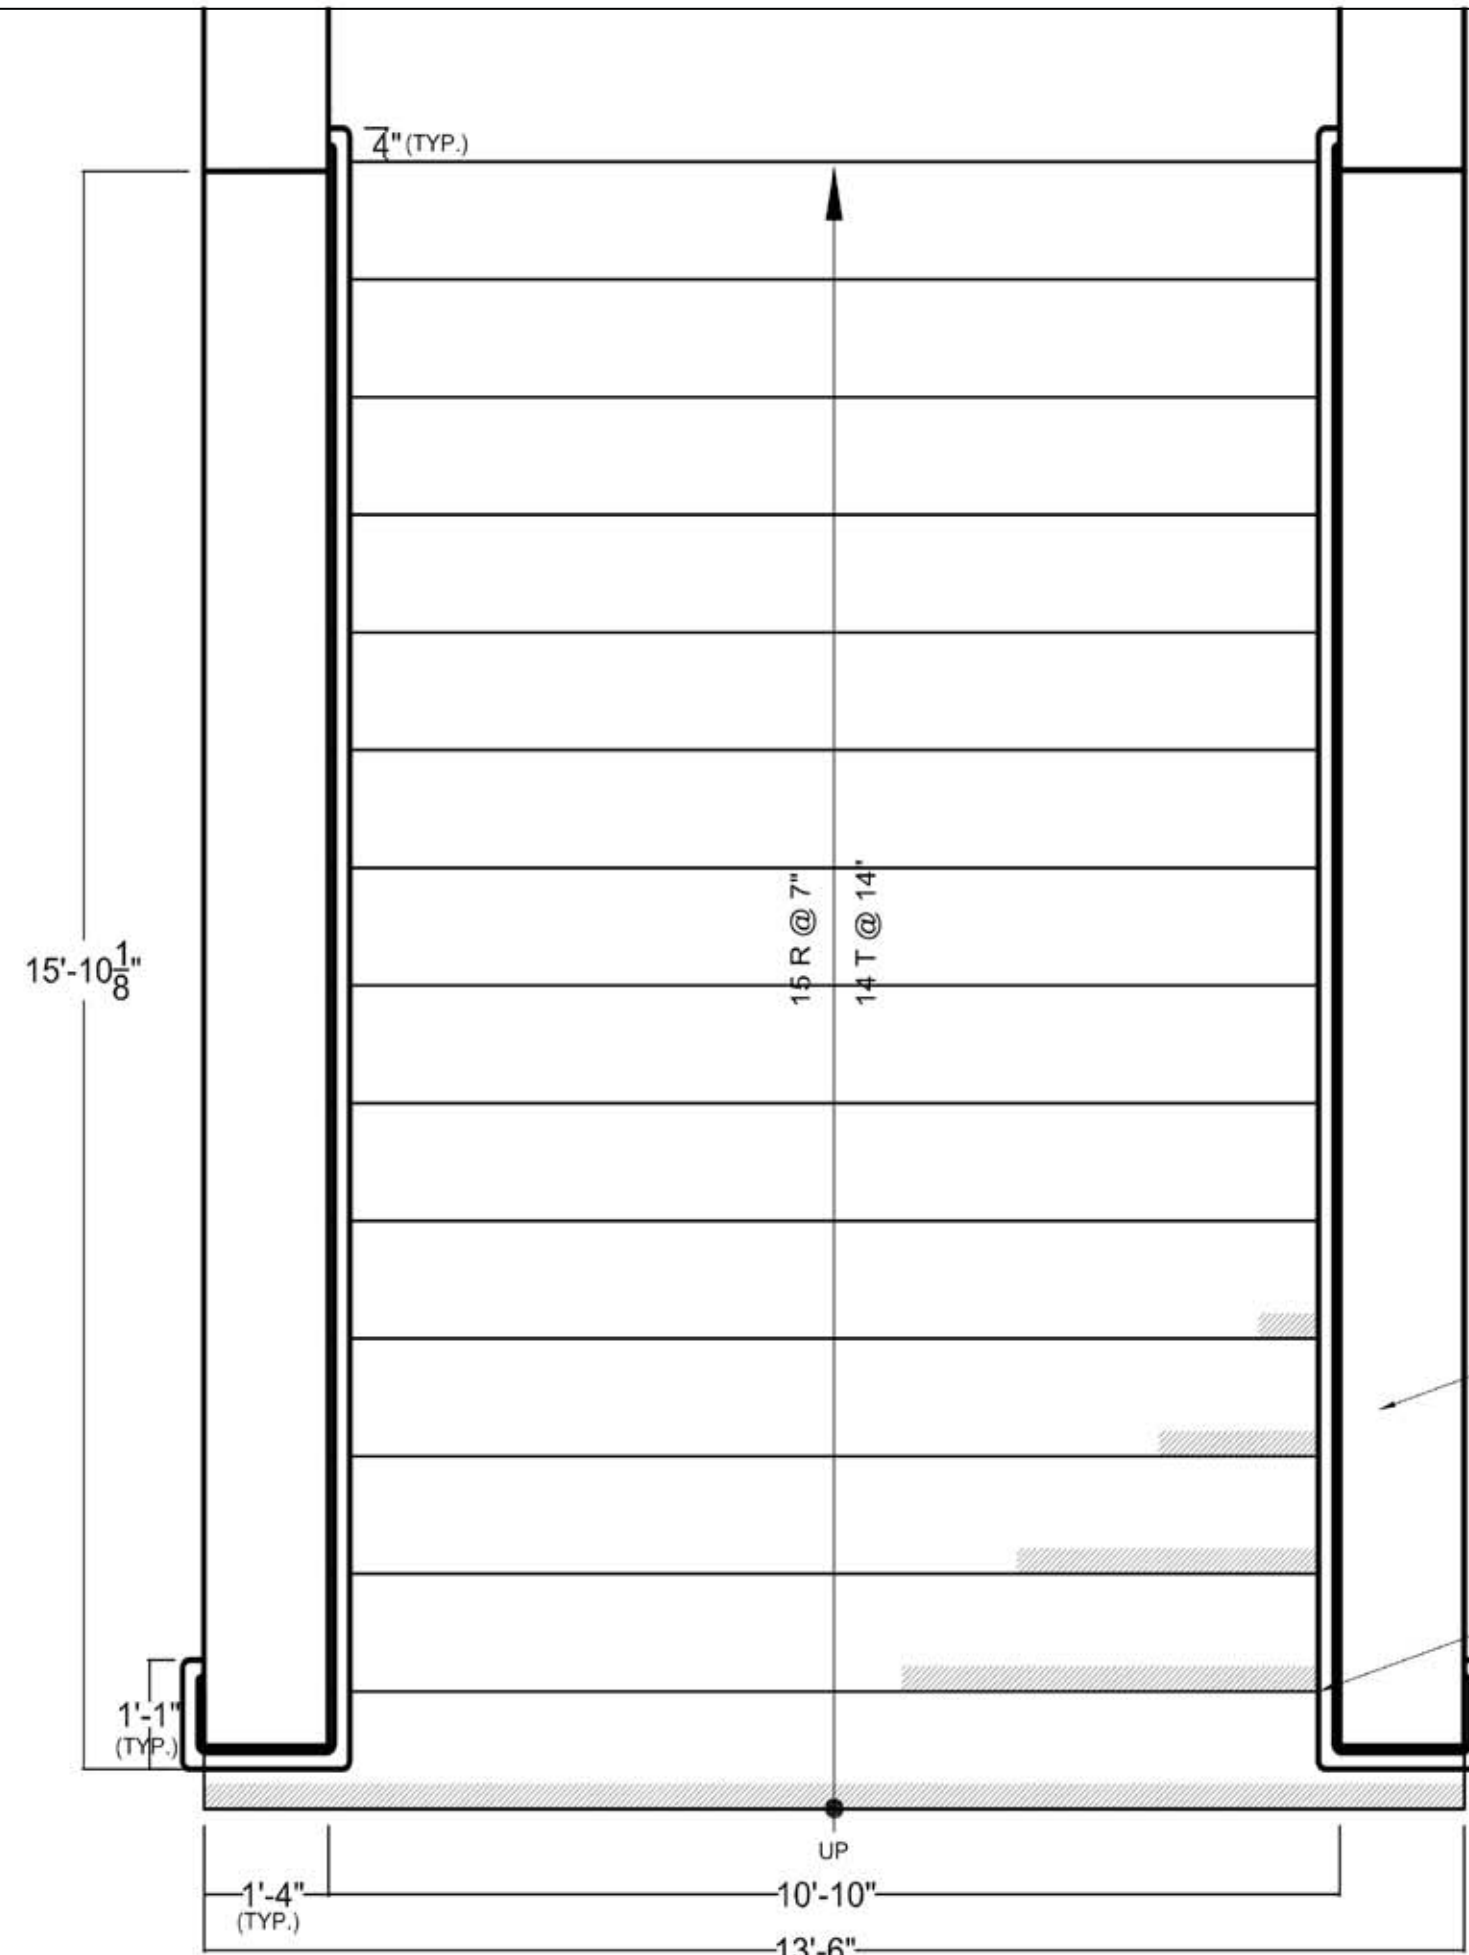

1 EXISTING CONDITIONS PHOTOGRAPHS

2 STAIR- PLAN
Scale 1/2" = 1' -0"



Cannery Building
Courtyard
1906, renovated Esherick,
Homesey, Dodge & Davis, 1968



LAN673: Landscape
Architecture Methods
and Materials

Academy of Art
University


REV.	COMMENT	DATE

DATE: 02/05/2016
NAME: Rong (Ivy) Sui
STUDENT ID: 04343704
INSTRUCTOR: Caren Yglesias

CONCRETE STAIRS
SHEET NO.

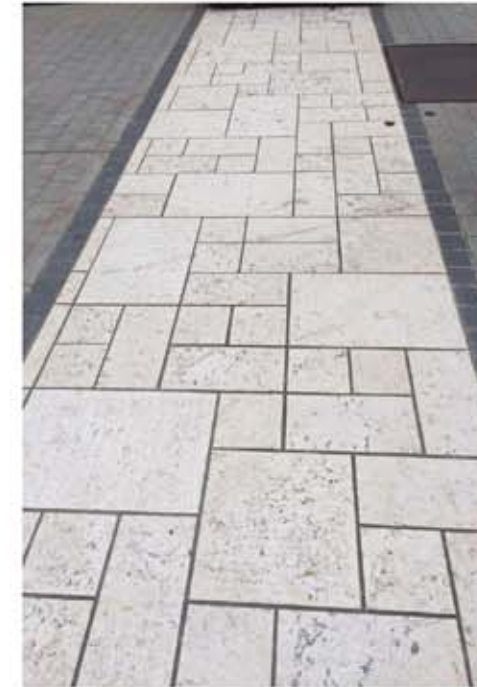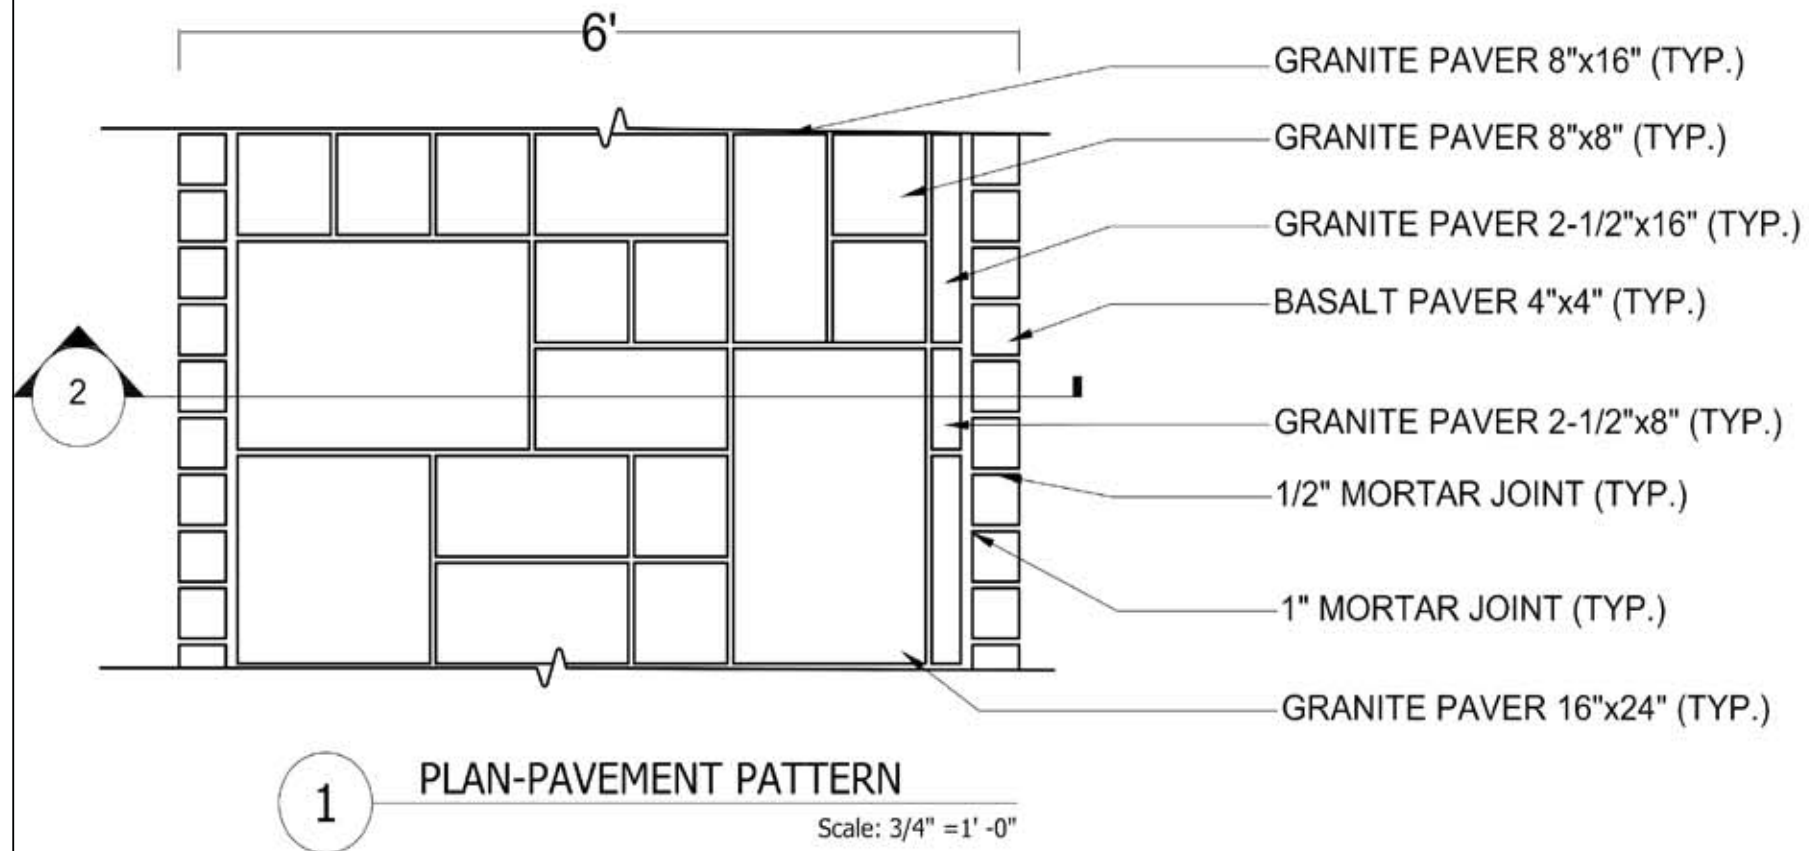

3 EXISTIN CONDITONS PHOTOGRAPHS

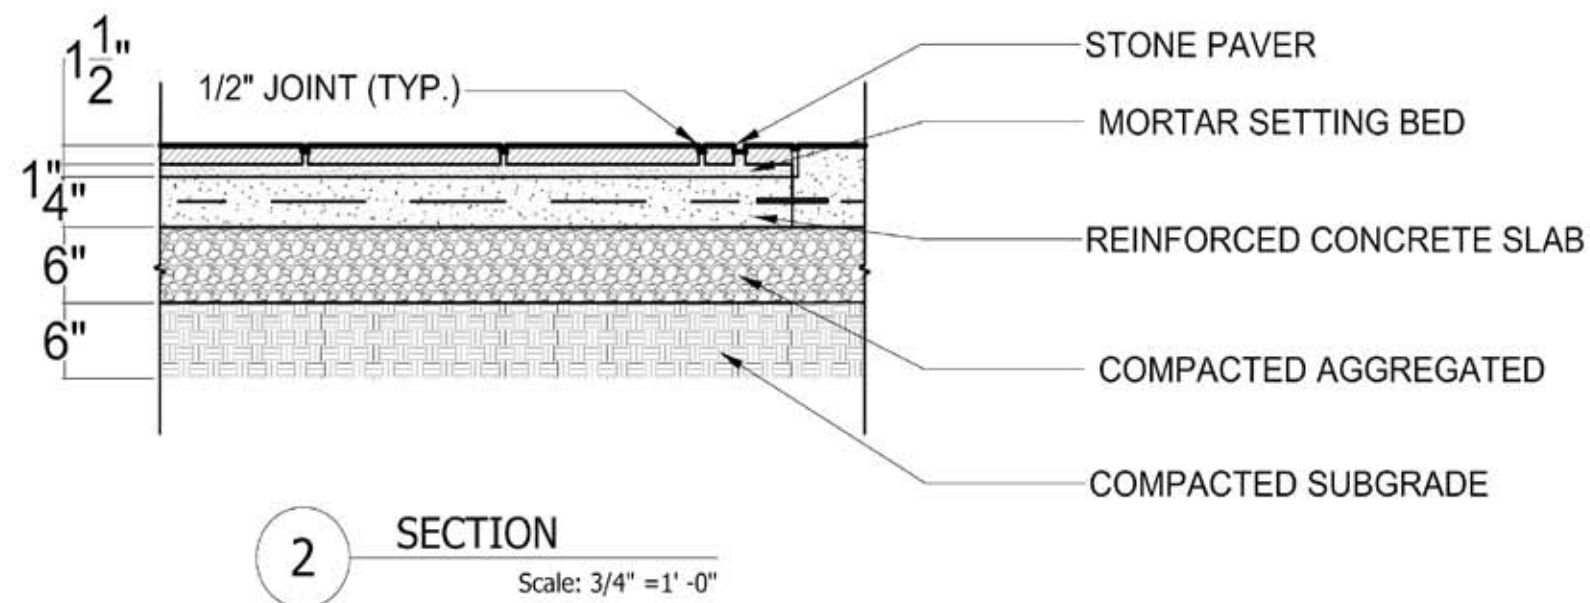

STONE PAVEMENT

0 1' 2'

Scale 3/4" = 1' -0"



Cannery Building
Courtyard

1906, renovated Esherick,
Homesey,Dodge &Davis,1968

LAN673: Landscape
Architecture Methods
and Materials

Academy of Art
University

REV.	COMMENT	DATE

DATE: 02/05/2016
NAME: Rong (Ivy) Sui
STUDENT ID: 04343704
INSTRUCTOR: Caren Yglesias

STONE PAVEMENT
SHEET NO.

THE CANNERY STONE PAVEMENT COST ESTIMATES TABLE

ELEMENT	DESCRIPTION	QUANTITIES	PRICE	SUBTOTAL
BASALT PAVER EDGE STONE	1-1/2"x4"x4",GRAY COLOR, BUSH HAMMERED FINISH	37 SQUARE FOOT	\$5.5 SQUARE FOOT	\$200
GRANITE PAVER	1-1/2"x8"x8", WHITE COLOR, BUSH HAMMERED FINISH	300 SQUARE FOOT	\$2 SQUARE FOOT	\$600
	1-1/2"x8"x16", WHITE COLOR, BUSH HAMMERED FINISH			
	1-1/2"x2-1/2"x8", WHITE COLOR, BUSH HAMMERED FINISH			
MORTAR SETTING BED	1" THICKNESS	200 LB	\$4 CU.FT.	\$48
REINFORCE CONCRETE SLAB	4" THICKNESS	11.1 CU.YD. (4) SO#BAGS	\$87 CU.YD.	\$350
RECYCLED AGGREGATE	6" THICKNESS	0.4 CU.FT.	\$53 CU.YD.	\$90
TOTAL				\$1288



Cannery Building
Courtyard
1906, renovated Esherick,
Homesey,Dodge &Davis,1968

LAN673: Landscape
Architecture Methods
and Materials

Academy of Art
University

REV.	COMMENT	DATE

DATE: 02/05/2016
NAME: Rong (Ivy) Sui
STUDENT ID: 04343704
INSTRUCTOR: Caren Yglesias